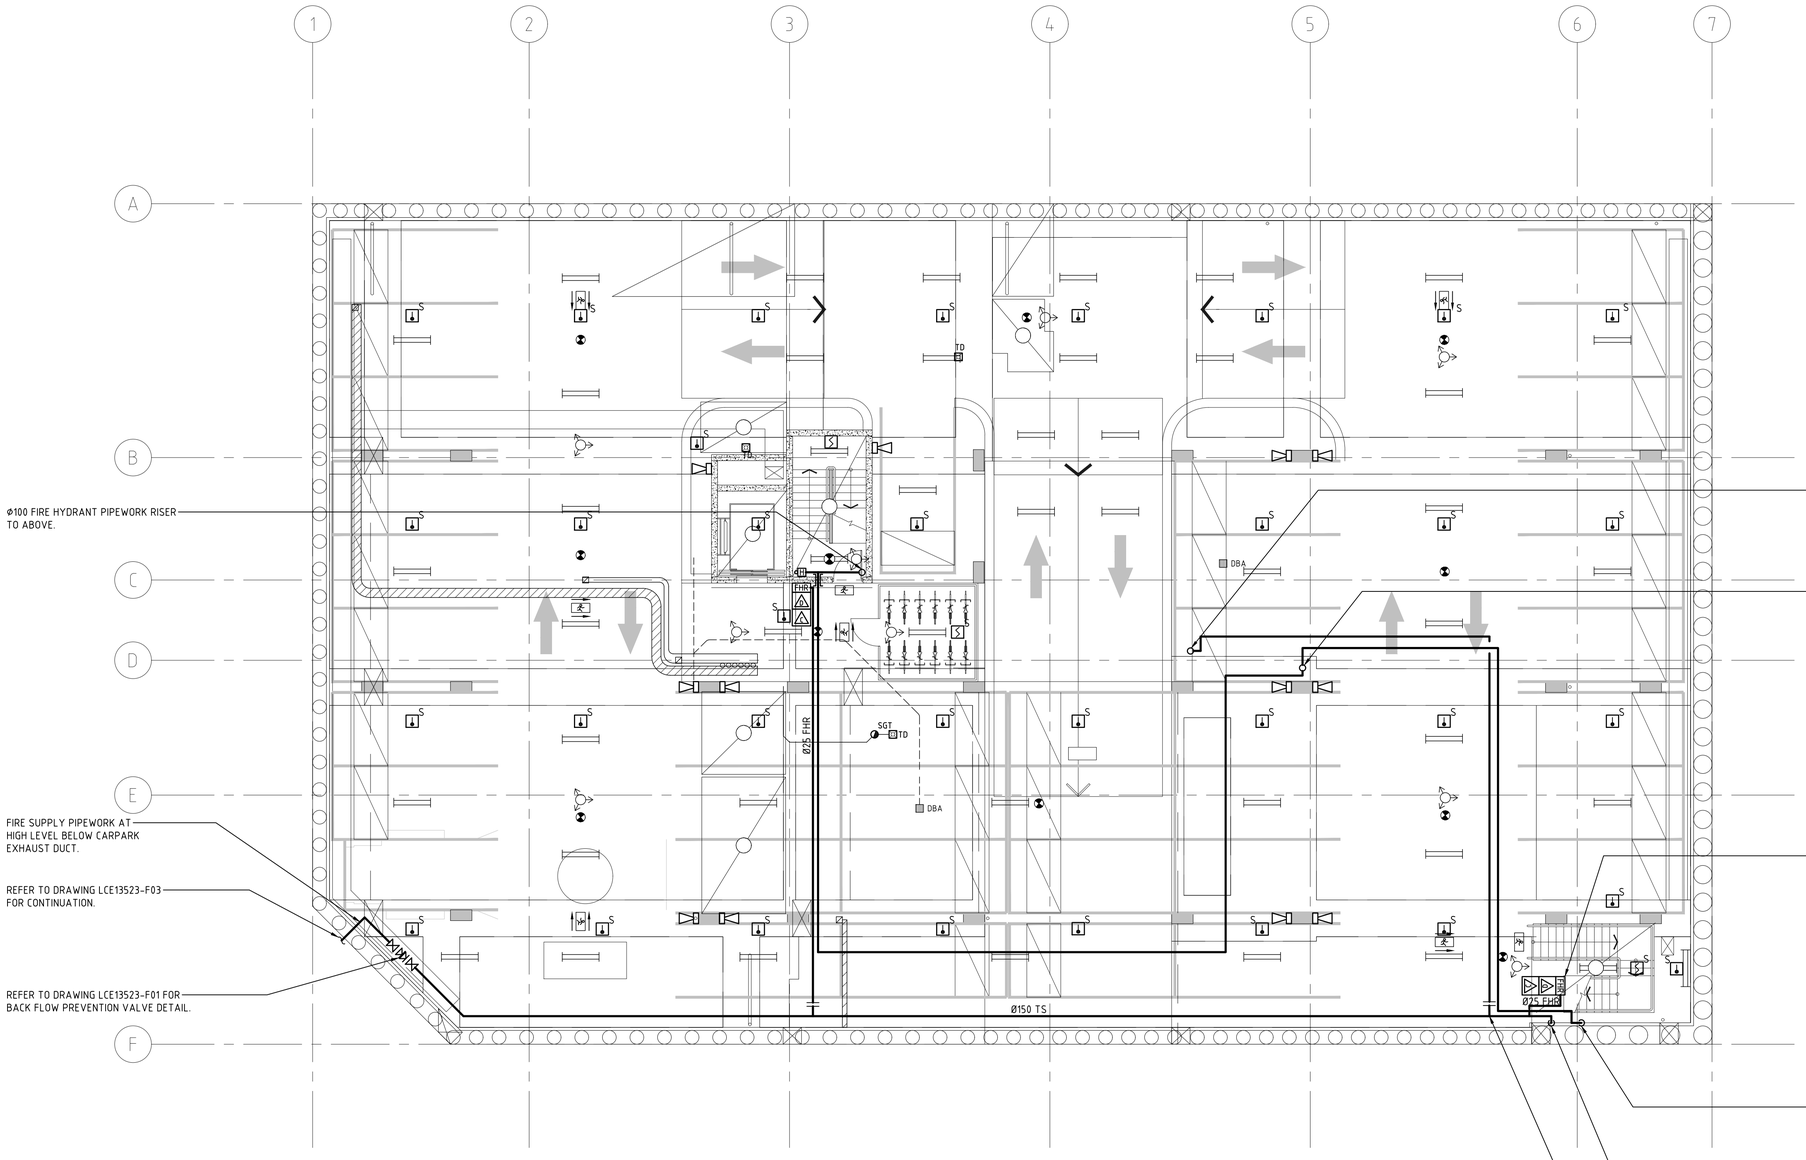

CONSTRUCTION ISSUE

REV'N	DESCRIPTION	DATE	CHK'D
A	CONSTRUCTION ISSUE	21.09.18	TT

LUCID
CONSULTING AUSTRALIA
Level 3/169 Pirie St Adelaide SA 5000
Phone: (08) 8407 9700
Email: adelaide@lucidconsulting.com.au

CLIENT
CITIFY

PROJECT
THE WILLCOX APARTMENTS
117 PROSPECT ROAD, PROSPECT

DRAWING
BASEMENT
FIRE SERVICES ARRANGEMENT

FIRE SERVICES

SCALE	DATE		
1:100@A1	SEPTEMBER 2018		
	DESIGNED	DRAWN	No. IN SET
	WL	WL	2 OF 7
	DRAWING NUMBER		REVISION
	LCE13523-F02		A