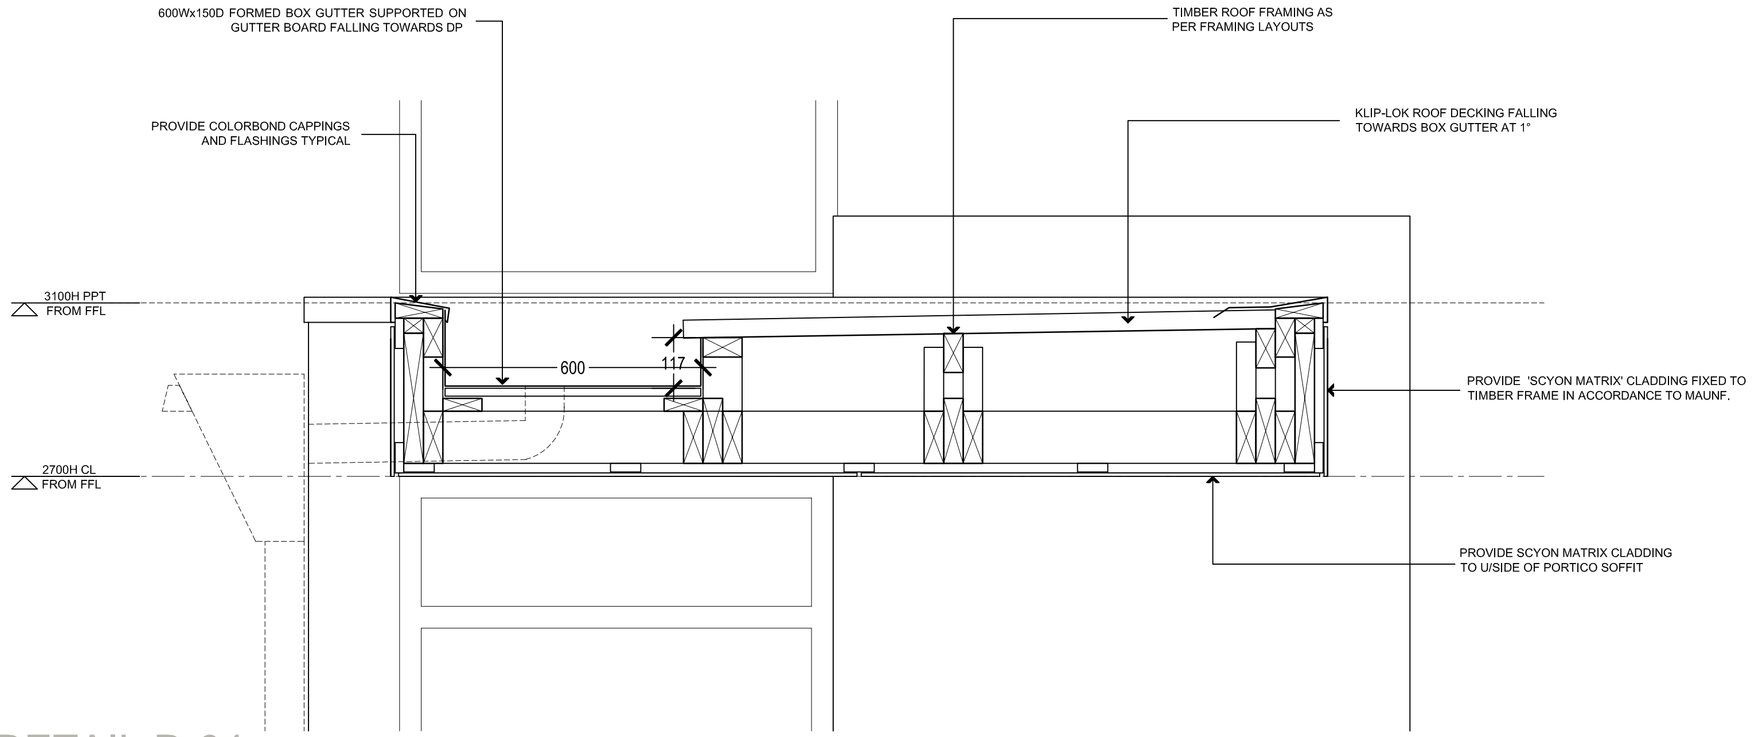

DETAIL D-04

DWELLINGS 1- 3 SCALE 1:10

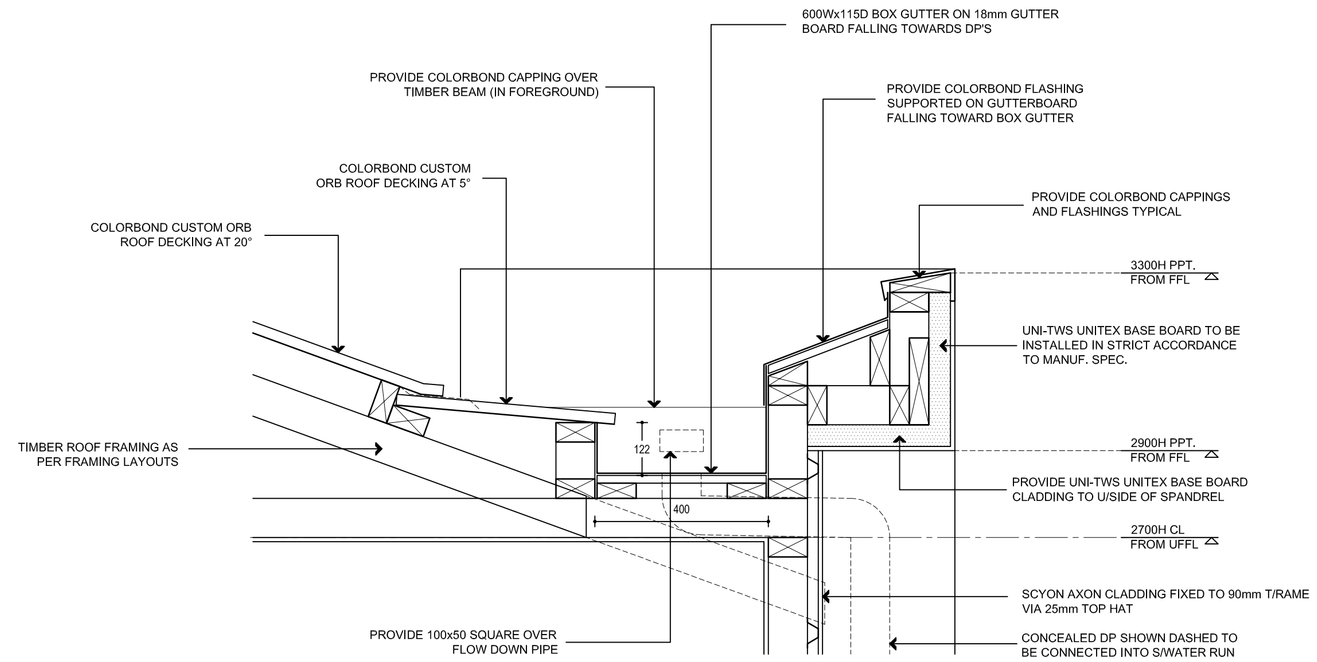

DETAIL F-04

DWELLINGS 4- 7 SCALE 1:10

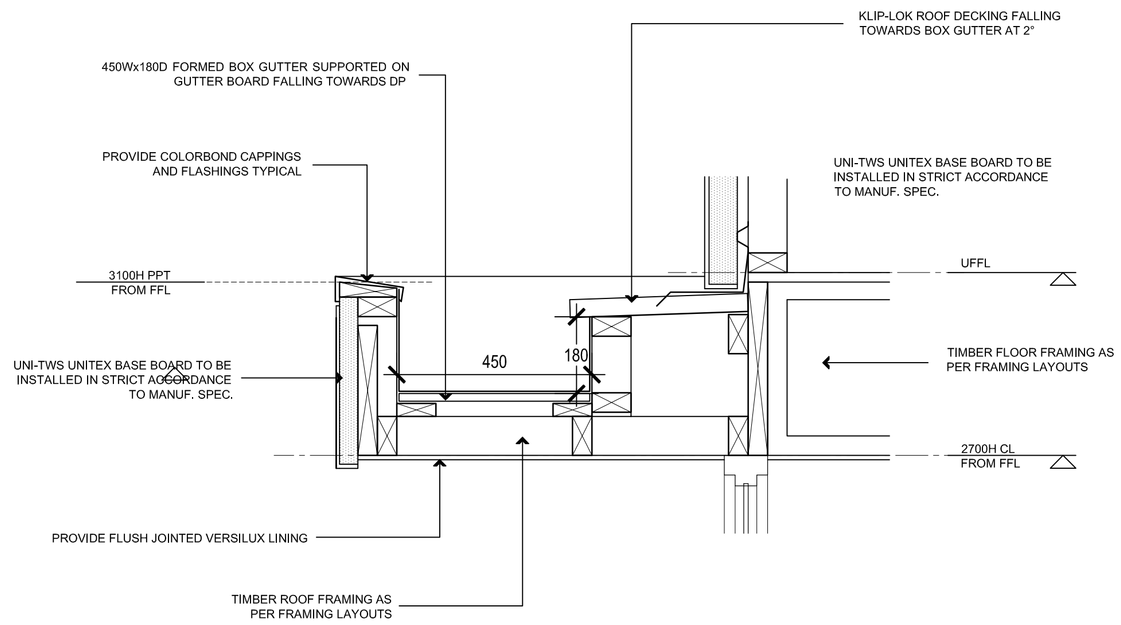

DETAIL E-02

DWELLINGS 4 - 7 SCALE 1:10

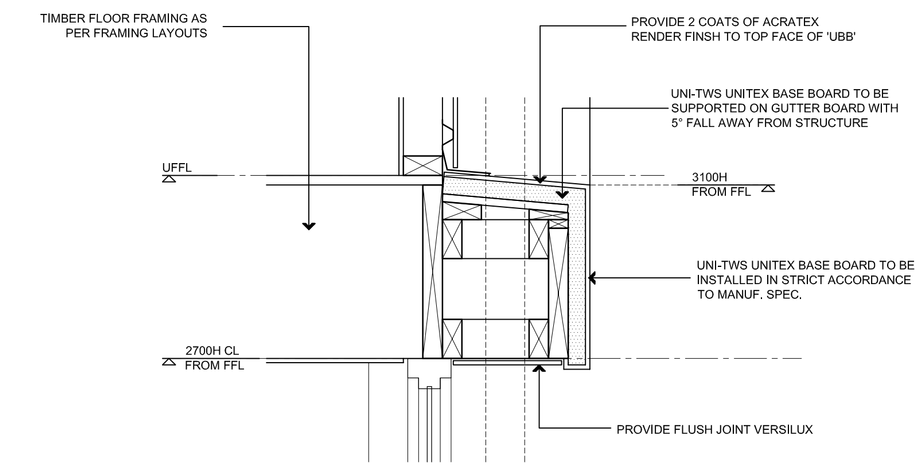

DETAIL G-04

DWELLINGS 4- 7 SCALE 1:10

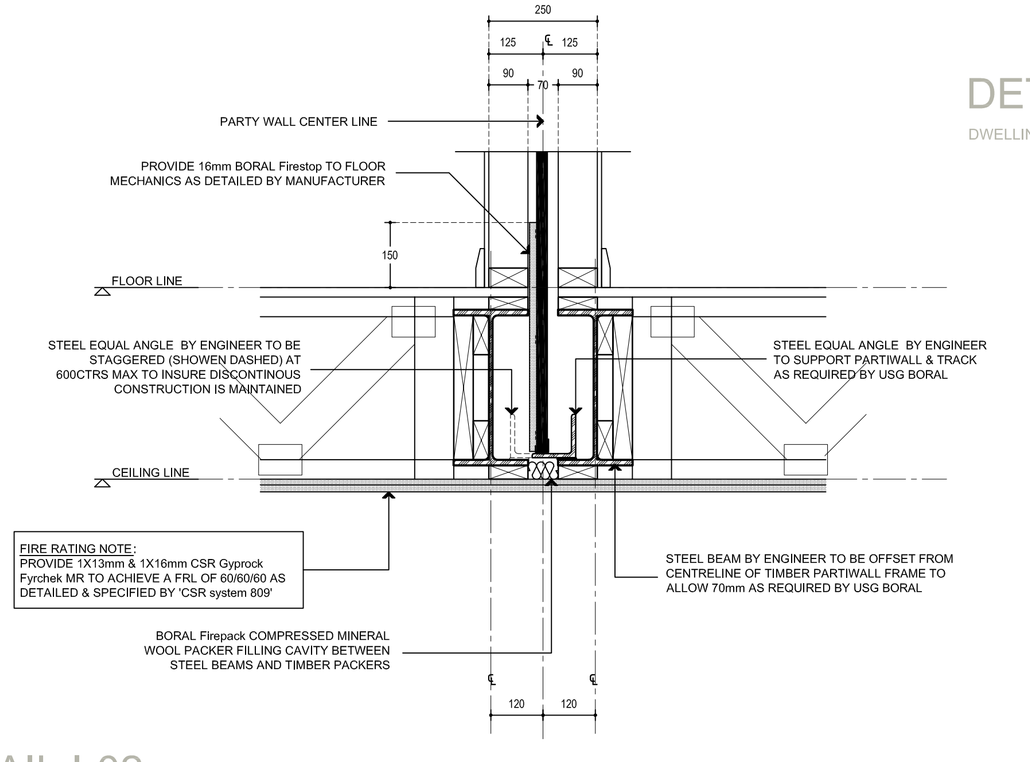

DETAIL I-02

DWELLINGS 4&5 SCALE 1:10

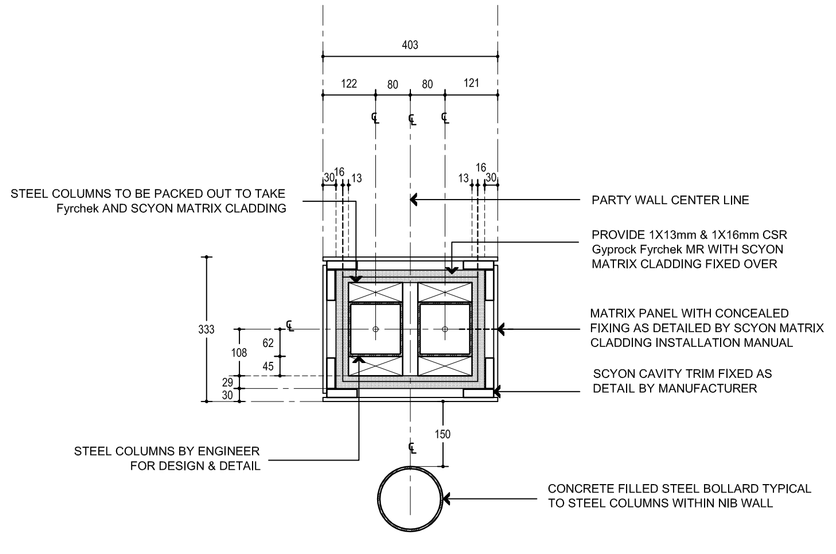

DETAIL H-02

DWELLINGS 4&5 SCALE 1:10

FIRE RATING NOTE:
PROVIDE 1X13mm & 1X16mm CSR Gyprock Fyrchek MR TO ACHIEVE A FRL OF 60/60/60 AS DETAILED & SPECIFIED BY 'CSR system 809' SHOWN DOTTED

D'ANDREA AND ASSOCIATES BUILDING DESIGNERS
T 08 8272 6632
F 08 8272 4465
E adandrea@charlot.net.au
Suite 11 467 Fullarton Road Highgate SA 5063
© COPYRIGHT D'ANDREA AND ASSOCIATES (SA) PTY LTD

PROPOSED 7 TWO STOREY DWELLINGS AT 50-52 WINDSOR ST MAGILL FOR: WP PROPERTY GROUP

ARCHITECTURAL DRAWINGS TO BE READ IN CONJUNCTION WITH ENGINEERS SOIL REPORT & MBA SPECIFICATION.

ALL DIMENSIONS AND LEVELS TO BE CONFIRMED PRIOR TO THE COMMENCEMENT OF ANY WORK. ANY DISCREPANCY TO BE REPORTED TO THIS OFFICE IMMEDIATELY.

PRELIMINARY PLAN FOR CONFIRMATION	☐
PLANNING APPLICATION	☐
BUILDING APPLICATION	07-02-2019 ☒
DRAWN:	SHEET:
DATE:	SCALE:

AMENDMENTS:

ISSUE DATE	REVISION	COMMENTS

SECTION/DETAILS DWELLINGS 1 - 7

A - 05

CERTIFICATION ISSUE